UNCONTROLLED WHEN PRINTED

DISTRICT	COUNTY	ROUTE	SECTION	SHEET
11-0	ALLEGHENY	1006	A11	2 OF 2
INDIANA TOWNSHIP				

REVISION NUMBER	REVISIONS	DATE	BY

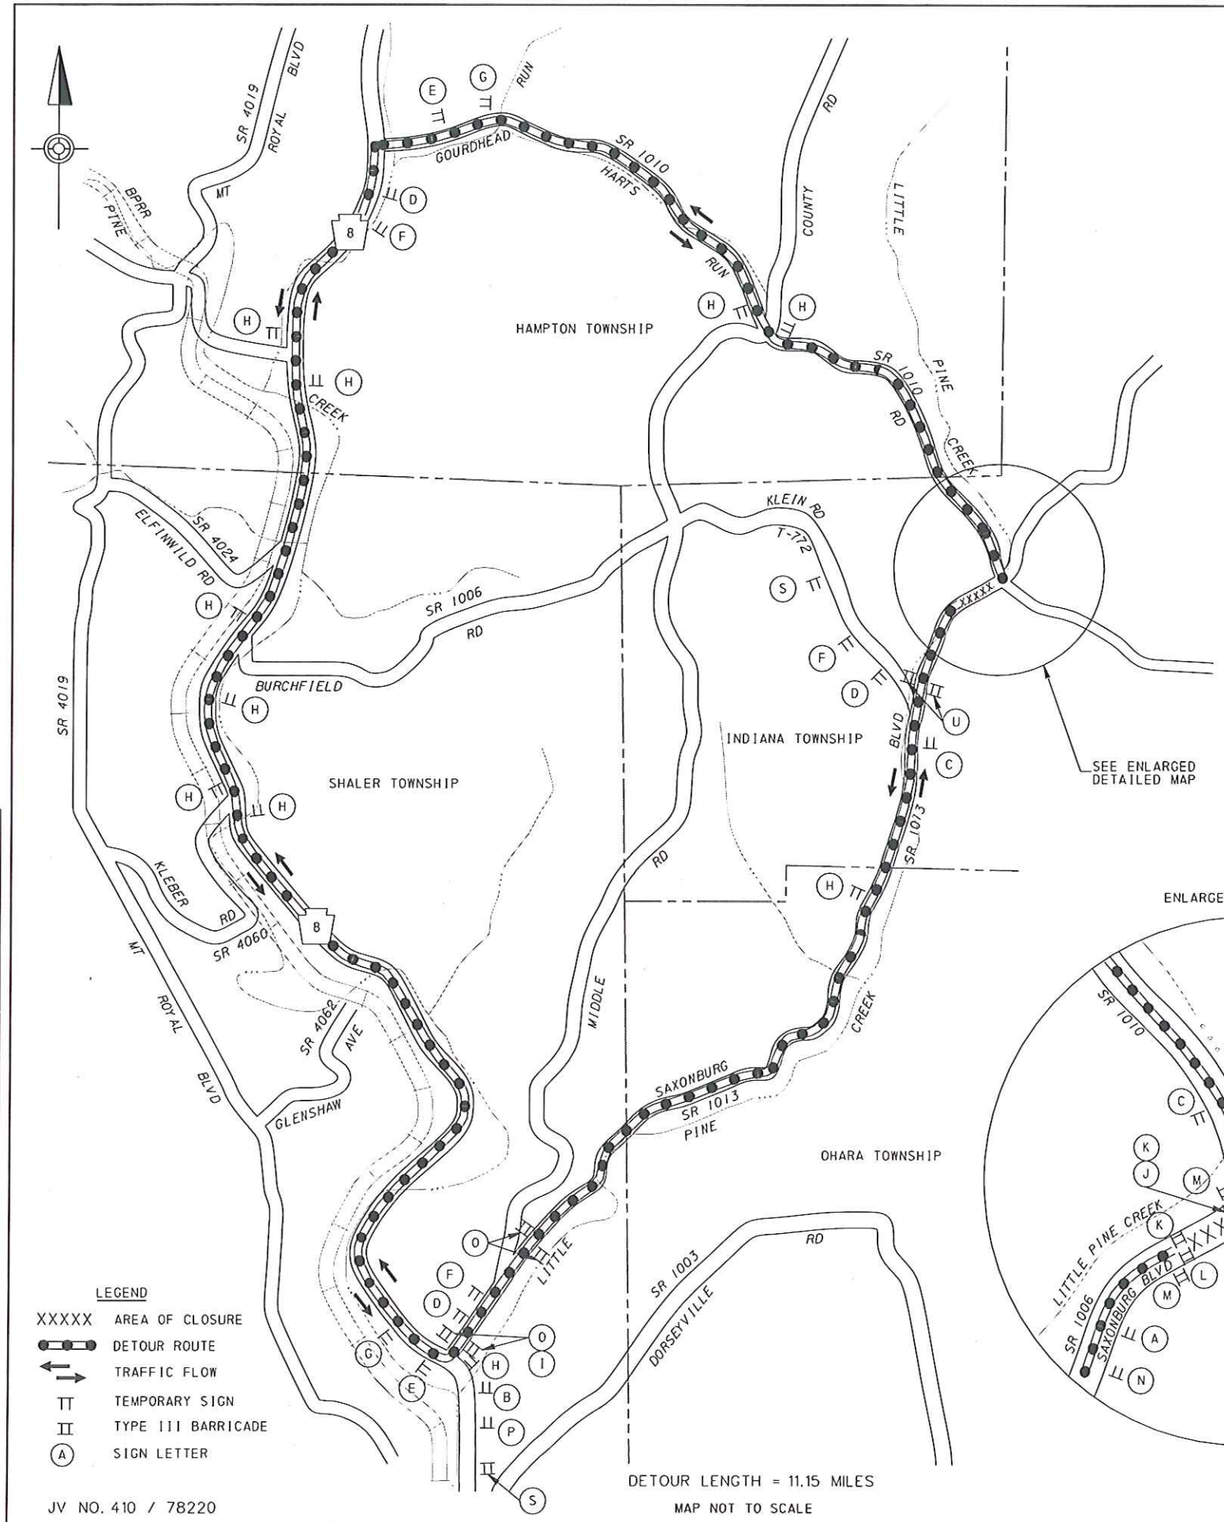

* - TYPE III BARRICADE OR TYPE B POST MOUNTED SIGNS

(A) ROAD CLOSED 500 FT — W20-3 36"X36", W30-1-1 20"X6"

(B) DETOUR 1000 FT — SAXONBURG BLVD SP-1 36"X18", W20-2 36"X36", W30-1-2 20"X6"

(N) ROAD CLOSED 1000 FT — W20-3 36"X36", W30-1-2 20"X6"

(P) DETOUR 1500 FT — W20-2 36"X36", W30-1-3 20"X6"

(T) ROAD CLOSED 1500 FT — W20-3 36"X36", W30-1-3 20"X6"

(C) SAXONBURG BLVD SP-1 36"X18", END DETOUR M4-8A 30"X24"

(D) SAXONBURG BLVD SP-1 36"X18", DETOUR M4-9R 30"X24"

(E) SAXONBURG BLVD SP-1 36"X18", DETOUR M4-9L 30"X24"

(F) SAXONBURG BLVD SP-1 36"X18", DETOUR M4-9SR 30"X24"

(G) SAXONBURG BLVD SP-1 36"X18", DETOUR M4-9SL 30"X24"

(H) SAXONBURG BLVD SP-1 36"X18", DETOUR M4-9S 30"X24"

(I) DETOUR M4-10L 48"X18"

(J) DETOUR M4-10R 48"X18"

(K) ROAD CLOSED R11-2 48"X30"

NOTE: TYPE III BARRICADE EXTENDS ACROSS THE EXTENT OF THE ROADWAY

(L) ROAD CLOSED R11-2 48"X30"

NOTE: TYPE III BARRICADE EXTENDS ACROSS THE EXTENT OF THE ROADWAY

(M) THIS BRIDGE TO BE CLOSED FOR CONSTRUCTION MM/DD/YYYY W23-101 96"X48"

ENLARGED DETAILED MAP

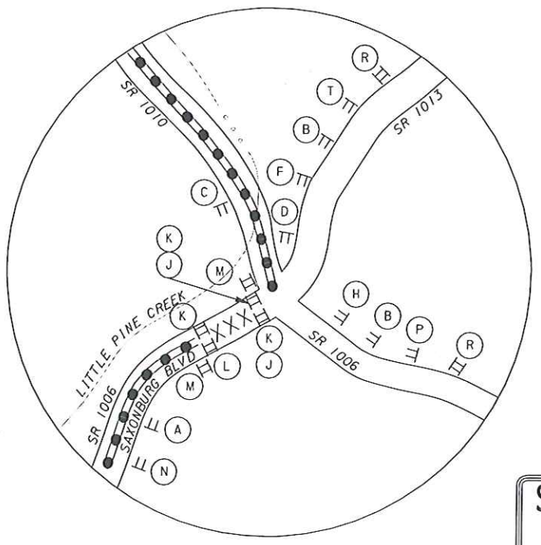

(O) ROAD CLOSED 3 1/2 MILES AHEAD LOCAL TRAFFIC ONLY R11-3A 60"X30"

(R) SAXONBURG BLVD CLOSED TO ROUTE 8 FOLLOW DETOUR FABRICATED 72"X42" 5" TYPE 'C' LETTERING

(S) SAXONBURG BLVD CLOSED TO HARTS RUN RD FOLLOW DETOUR FABRICATED 72"X42" 5" TYPE 'C' LETTERING

(U) ROAD CLOSED 1/2 MILE AHEAD LOCAL TRAFFIC ONLY R11-3A 60"X30"

SAXONBURG BLVD
SP-1
36"X18"
5" TYPE B FONT

DES: CWD | DWG: CWD | CKD: RC

DETOUR PLAN
SR 1006 (SAXONBURG BLVD) CLOSED

TRAFFIC CONTROL PLAN

APPROVED FOR CONSTRUCTION
UNCONTROLLED WHEN PRINTED

USER: JACKMS | PLOT DRIVER: PennDOT.PDF.Monochrome.Plt.cfg | PLOT DATE: 12-23-2015 9:36:12 AM
PATH: I:\DOD\DISTRICT\CONSTRUCTION\PROJECTS\0078220\CAD\BIM\6.2.2.1_Sheet_Files\MDT
FILE: RBBP-JV410-TC-DETOUR.dgn | MODEL: Default